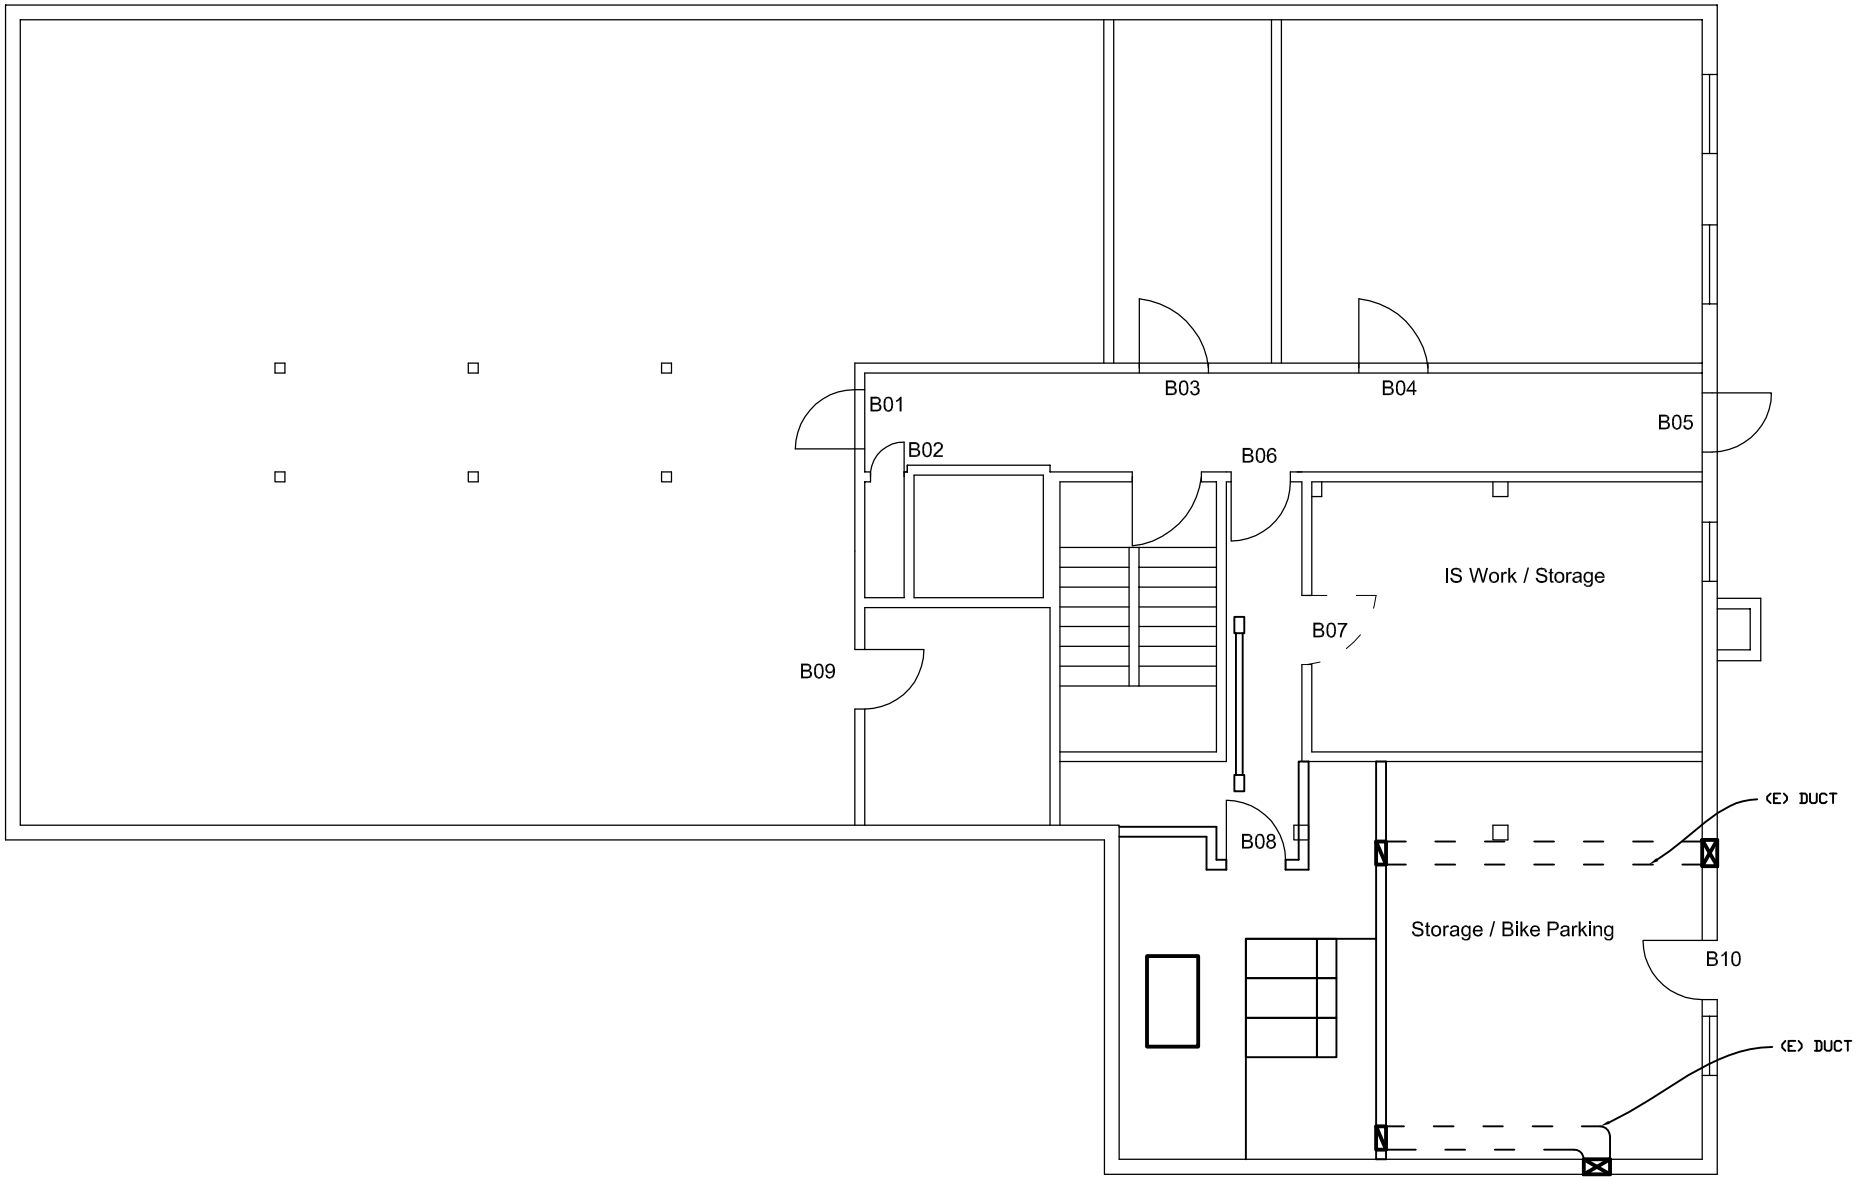
B01
B02
B03
B04
B05
B06
B07
B08
B09
B10
IS Work / Storage
Storage / Bike Parking
(E) DUCT
(E) DUCT

BASEMENT

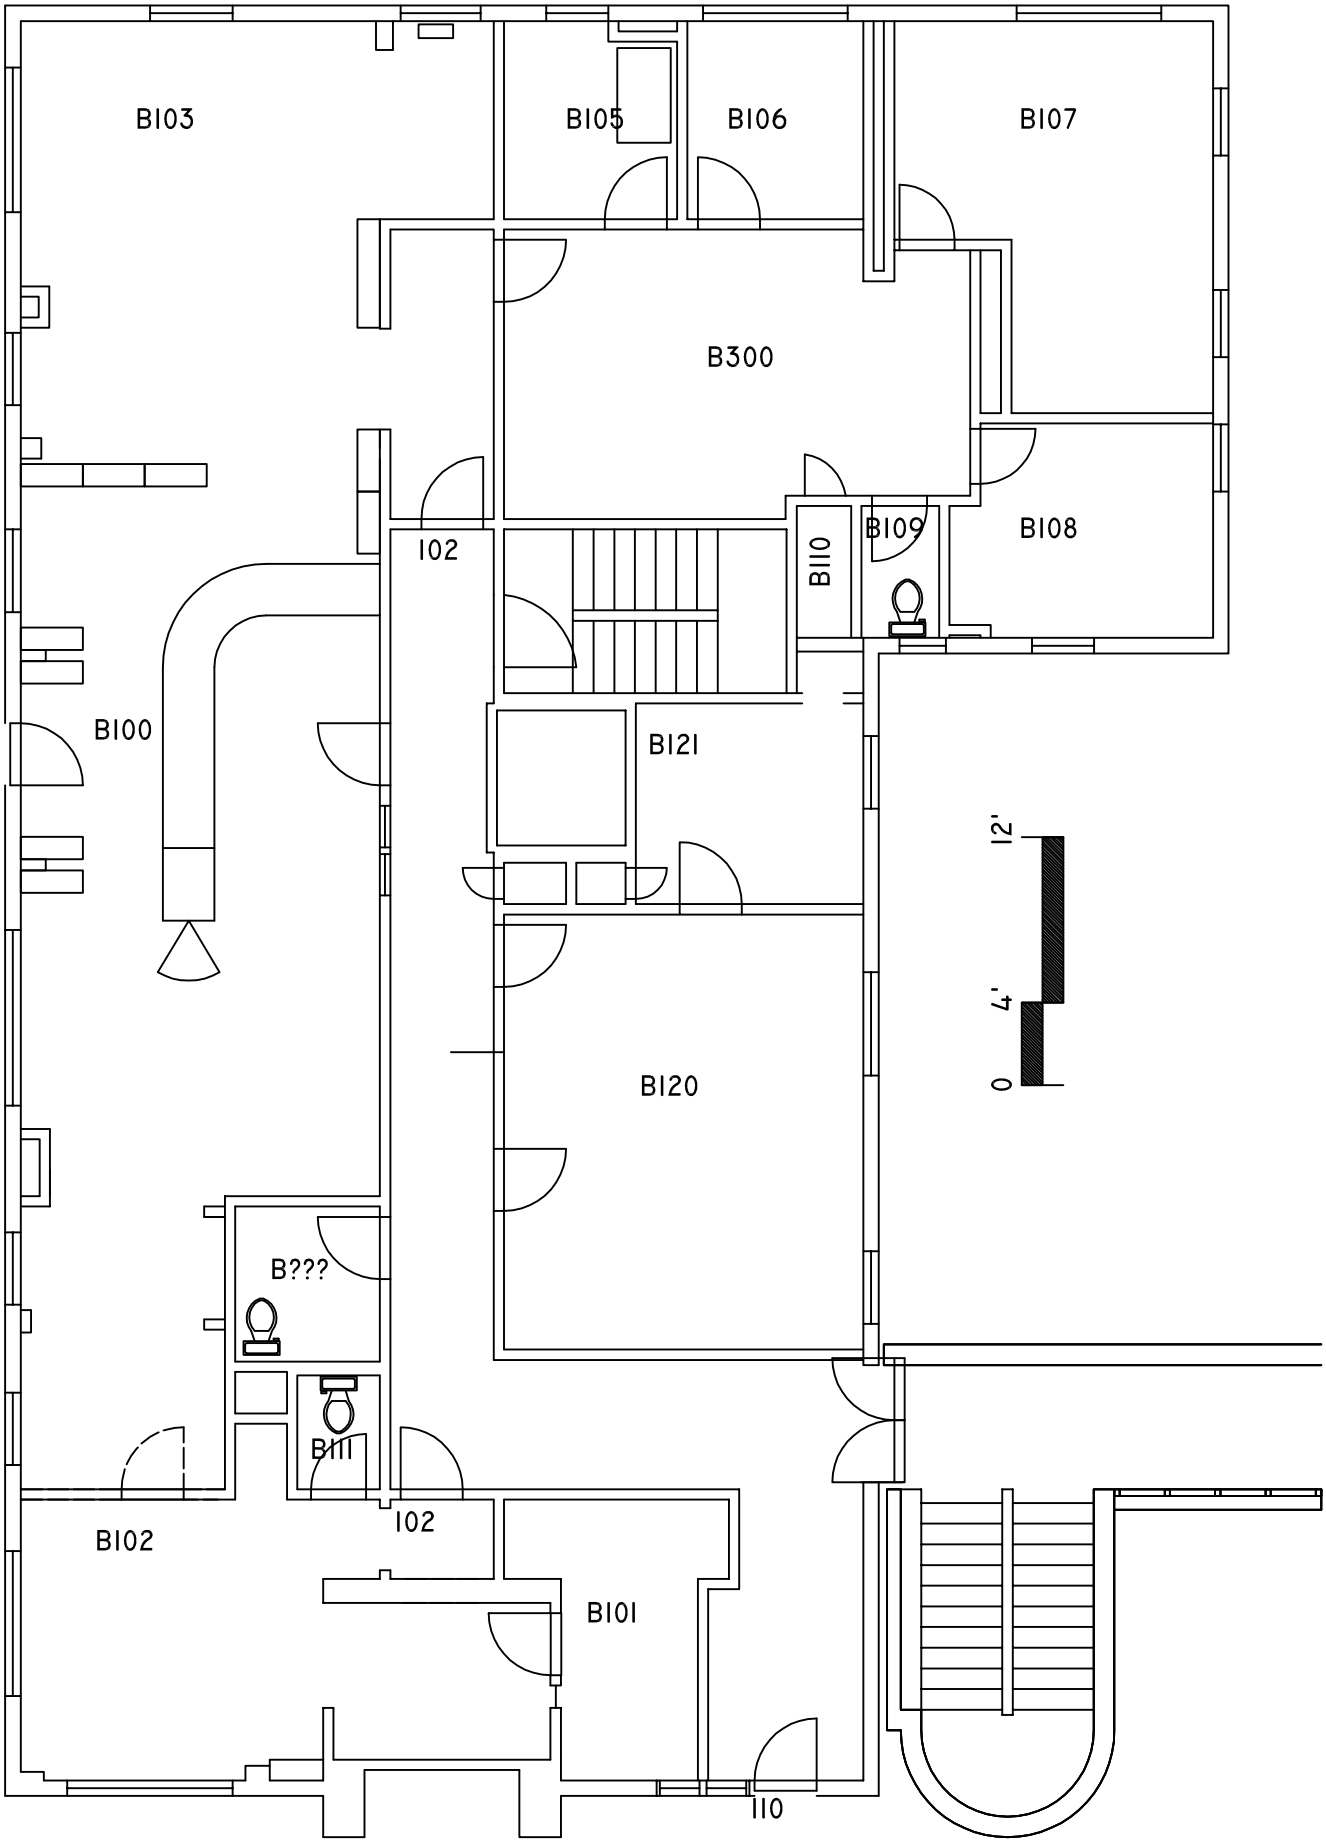

800 EXCHANGE IST FLOOR

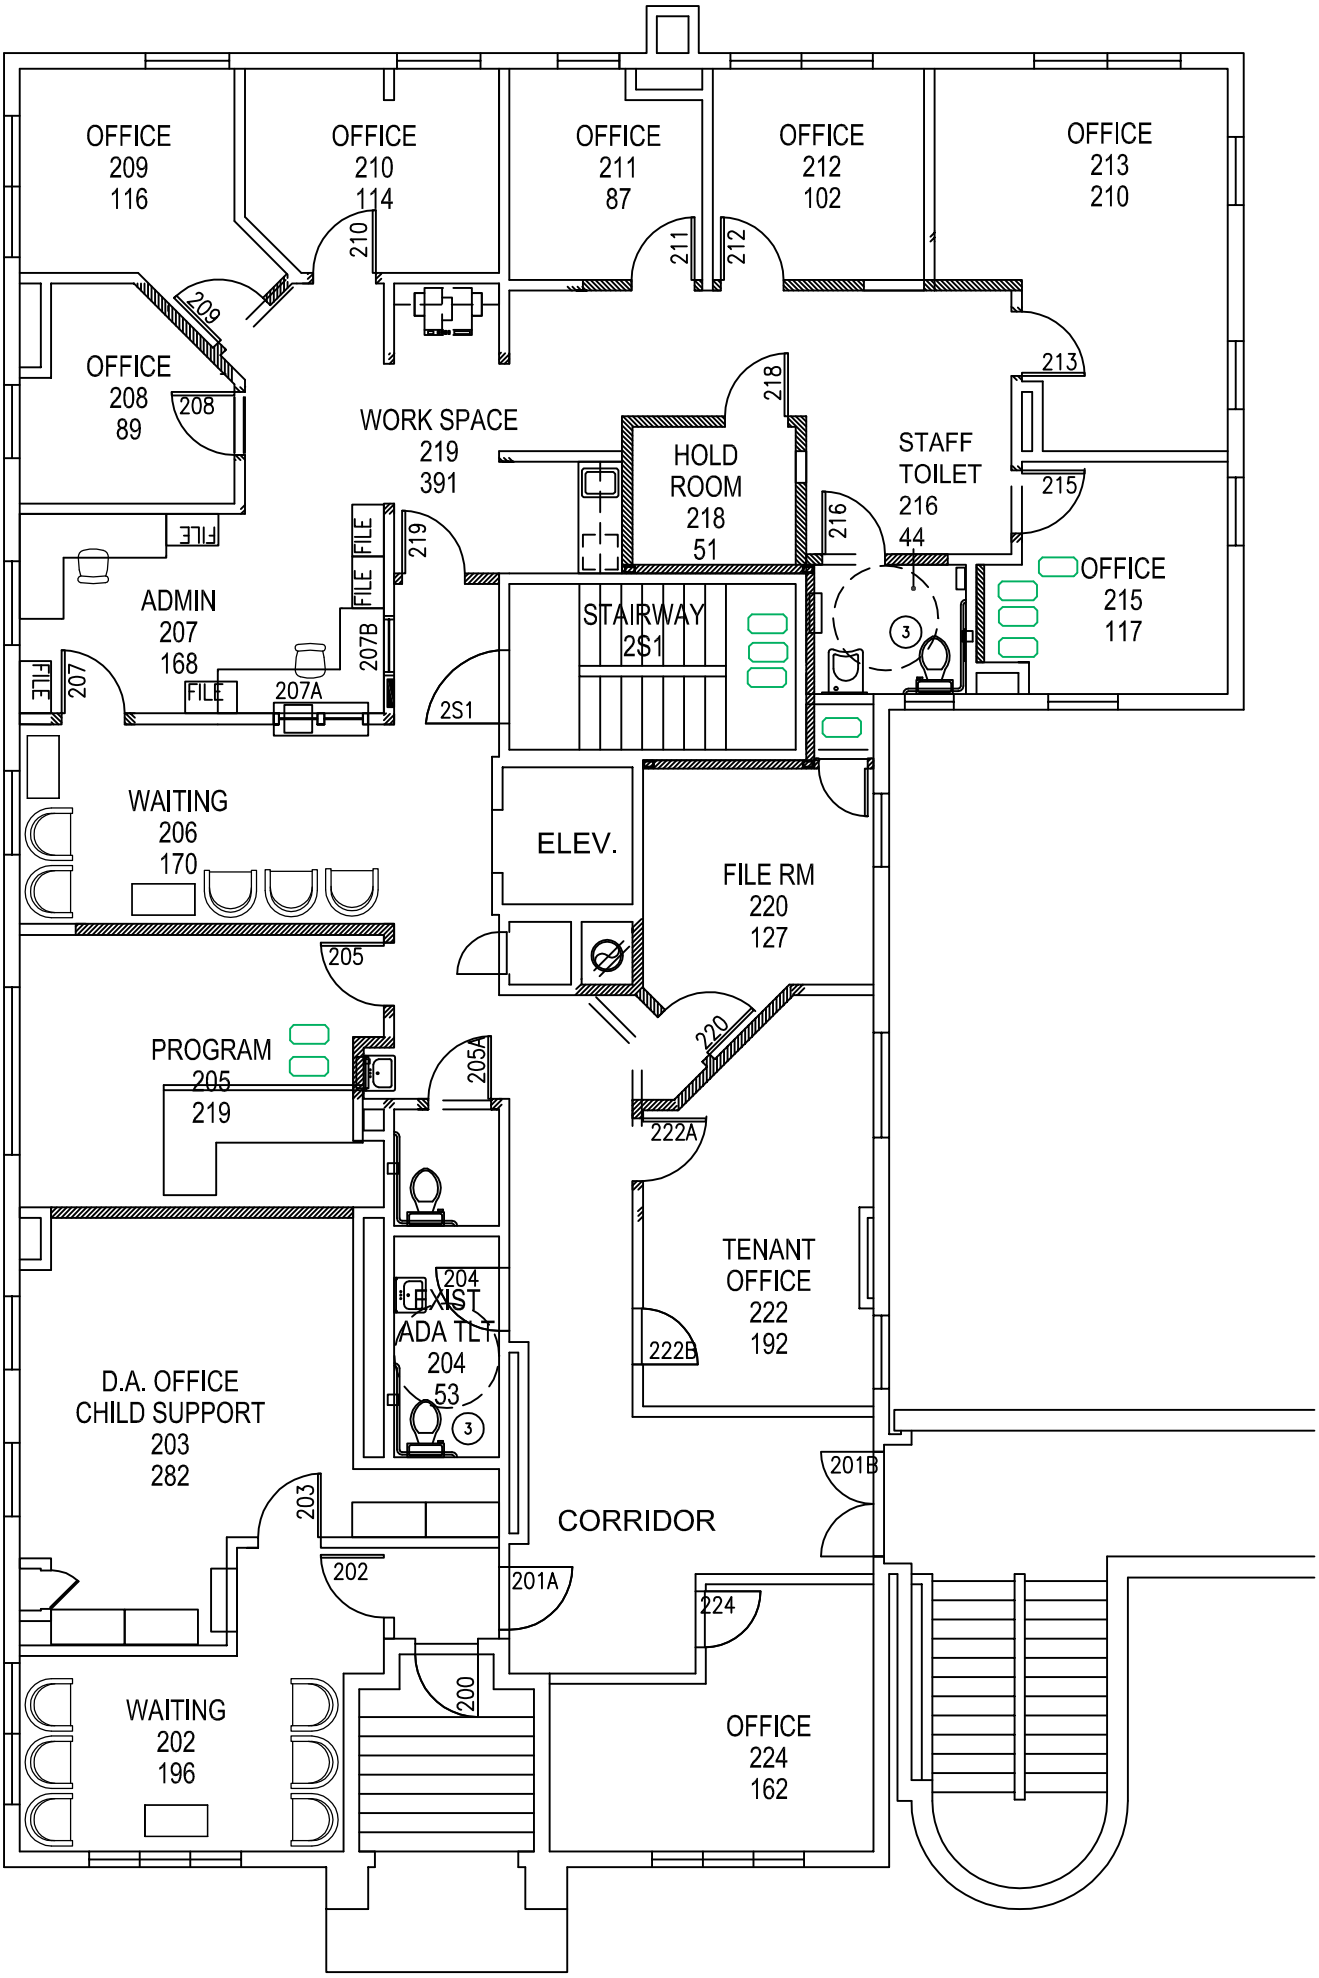

800 Exchange 2nd Floor

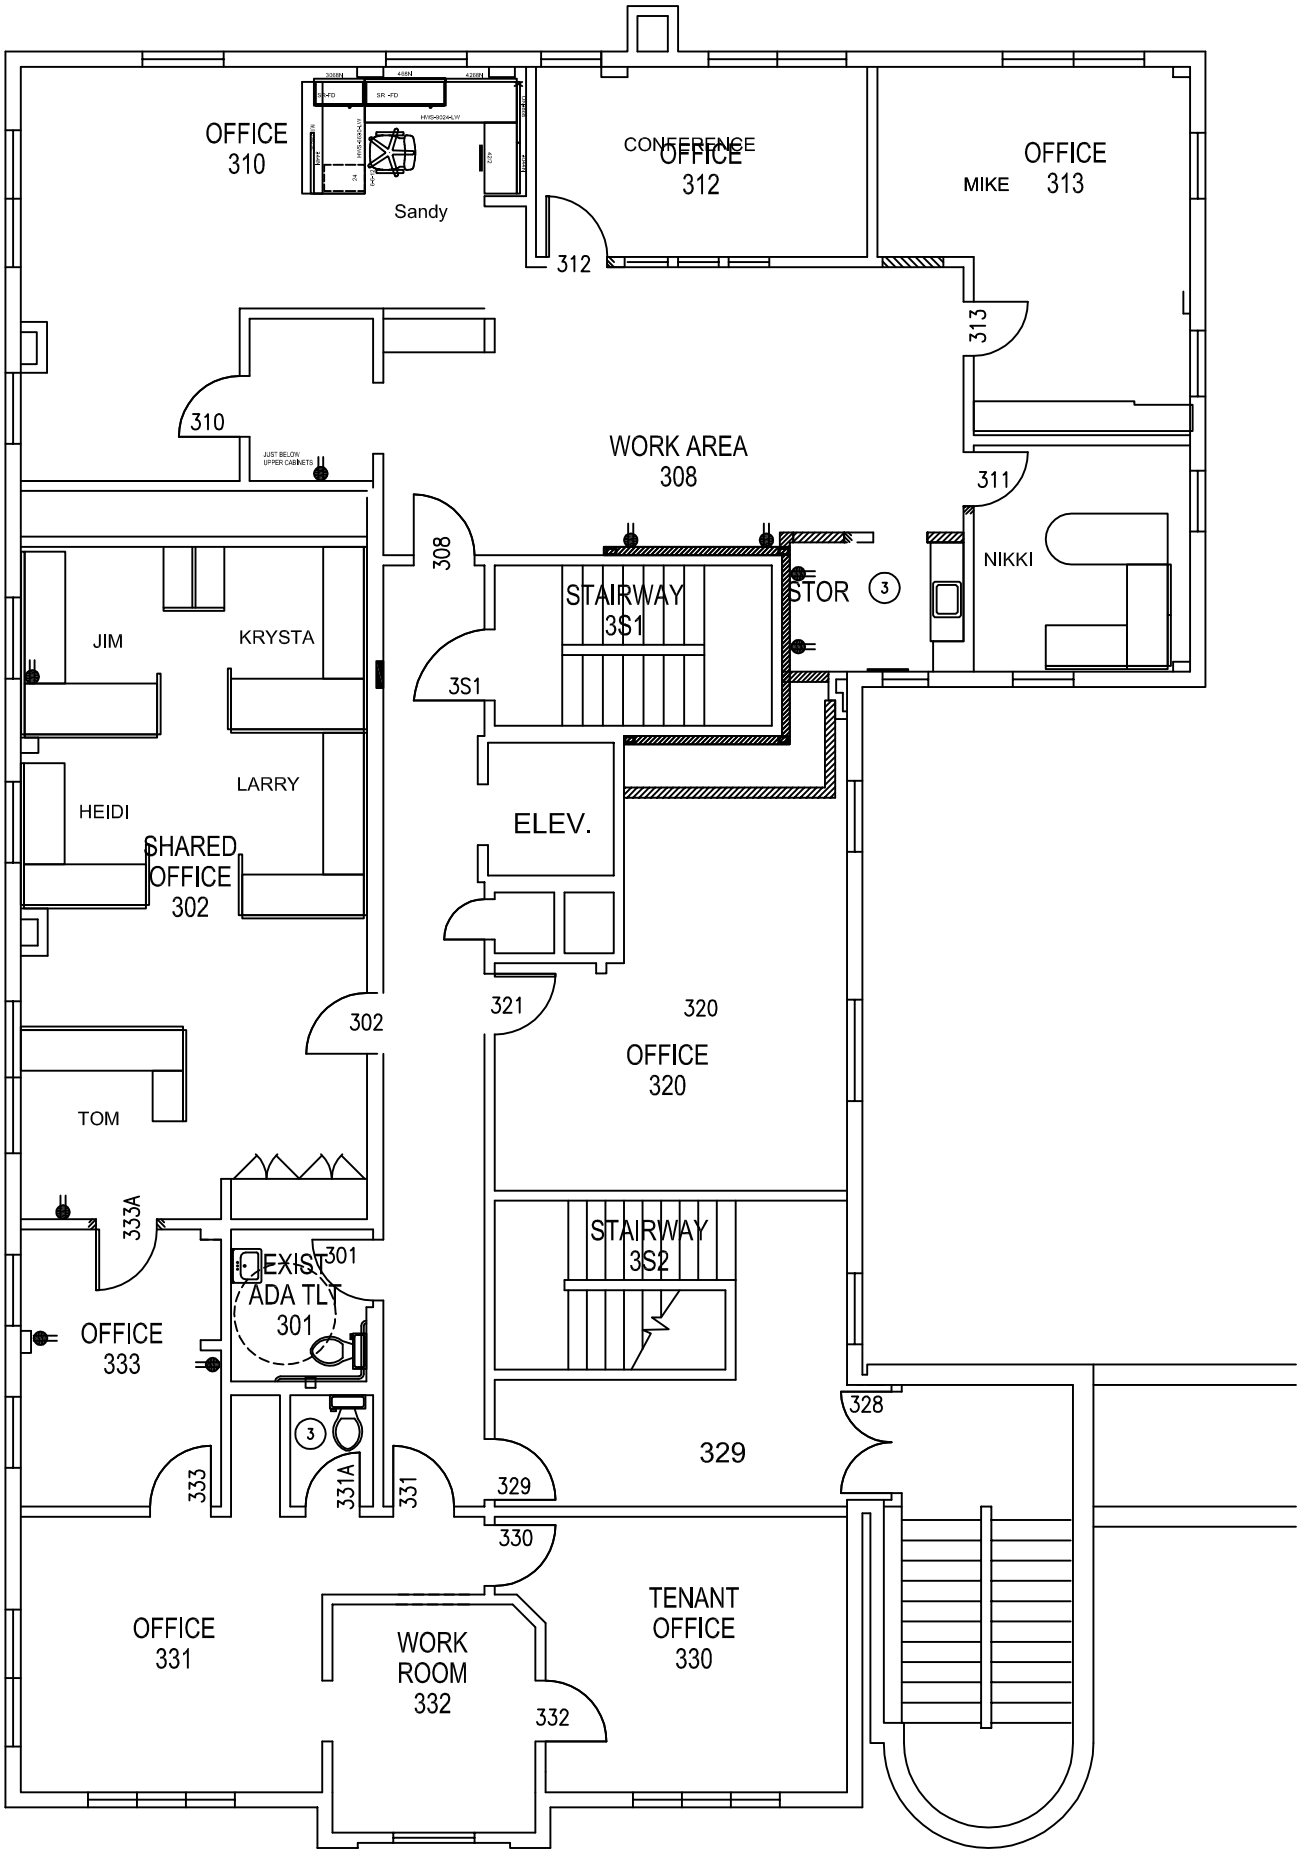

800 Exchange 3rd Floor

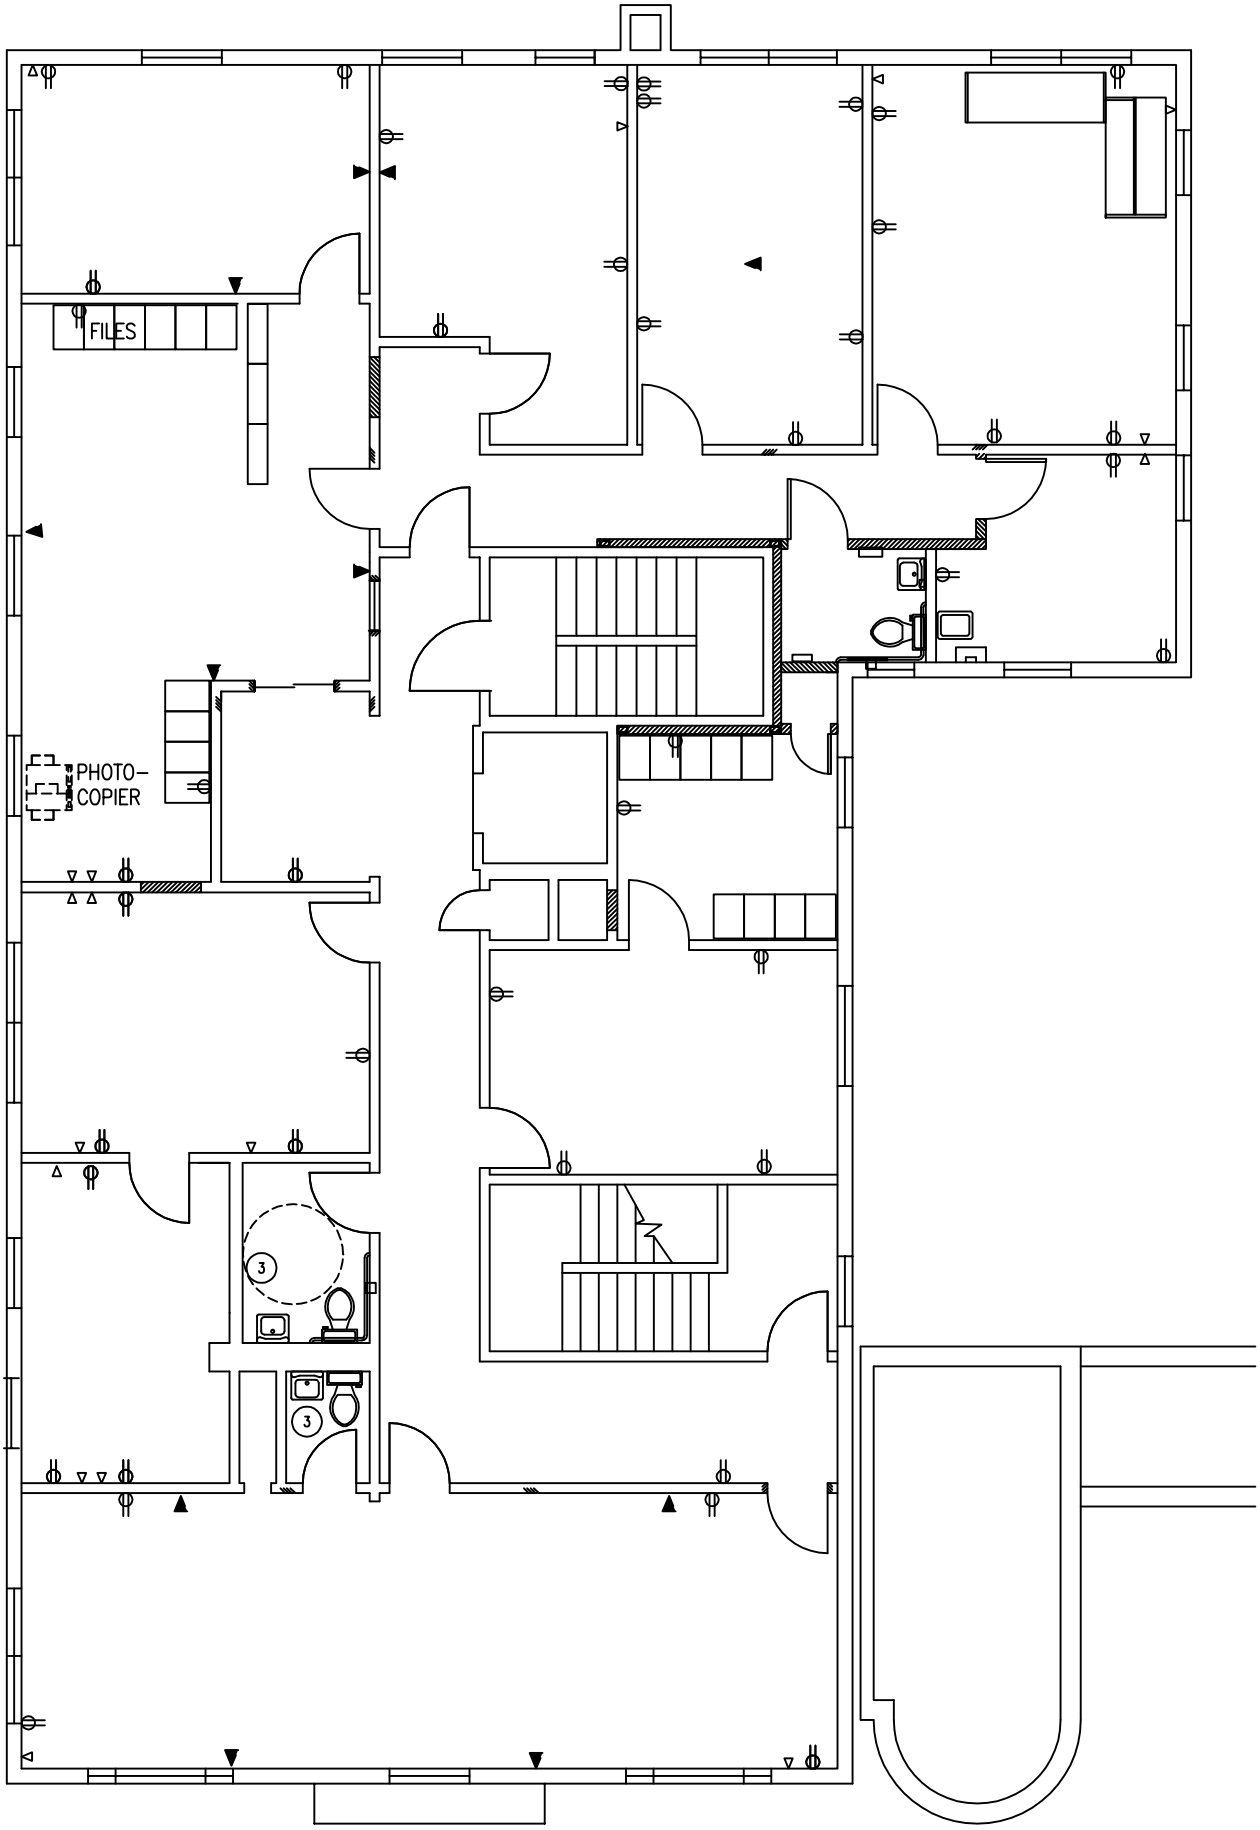

800 EXCHANGE 4th FLOOR